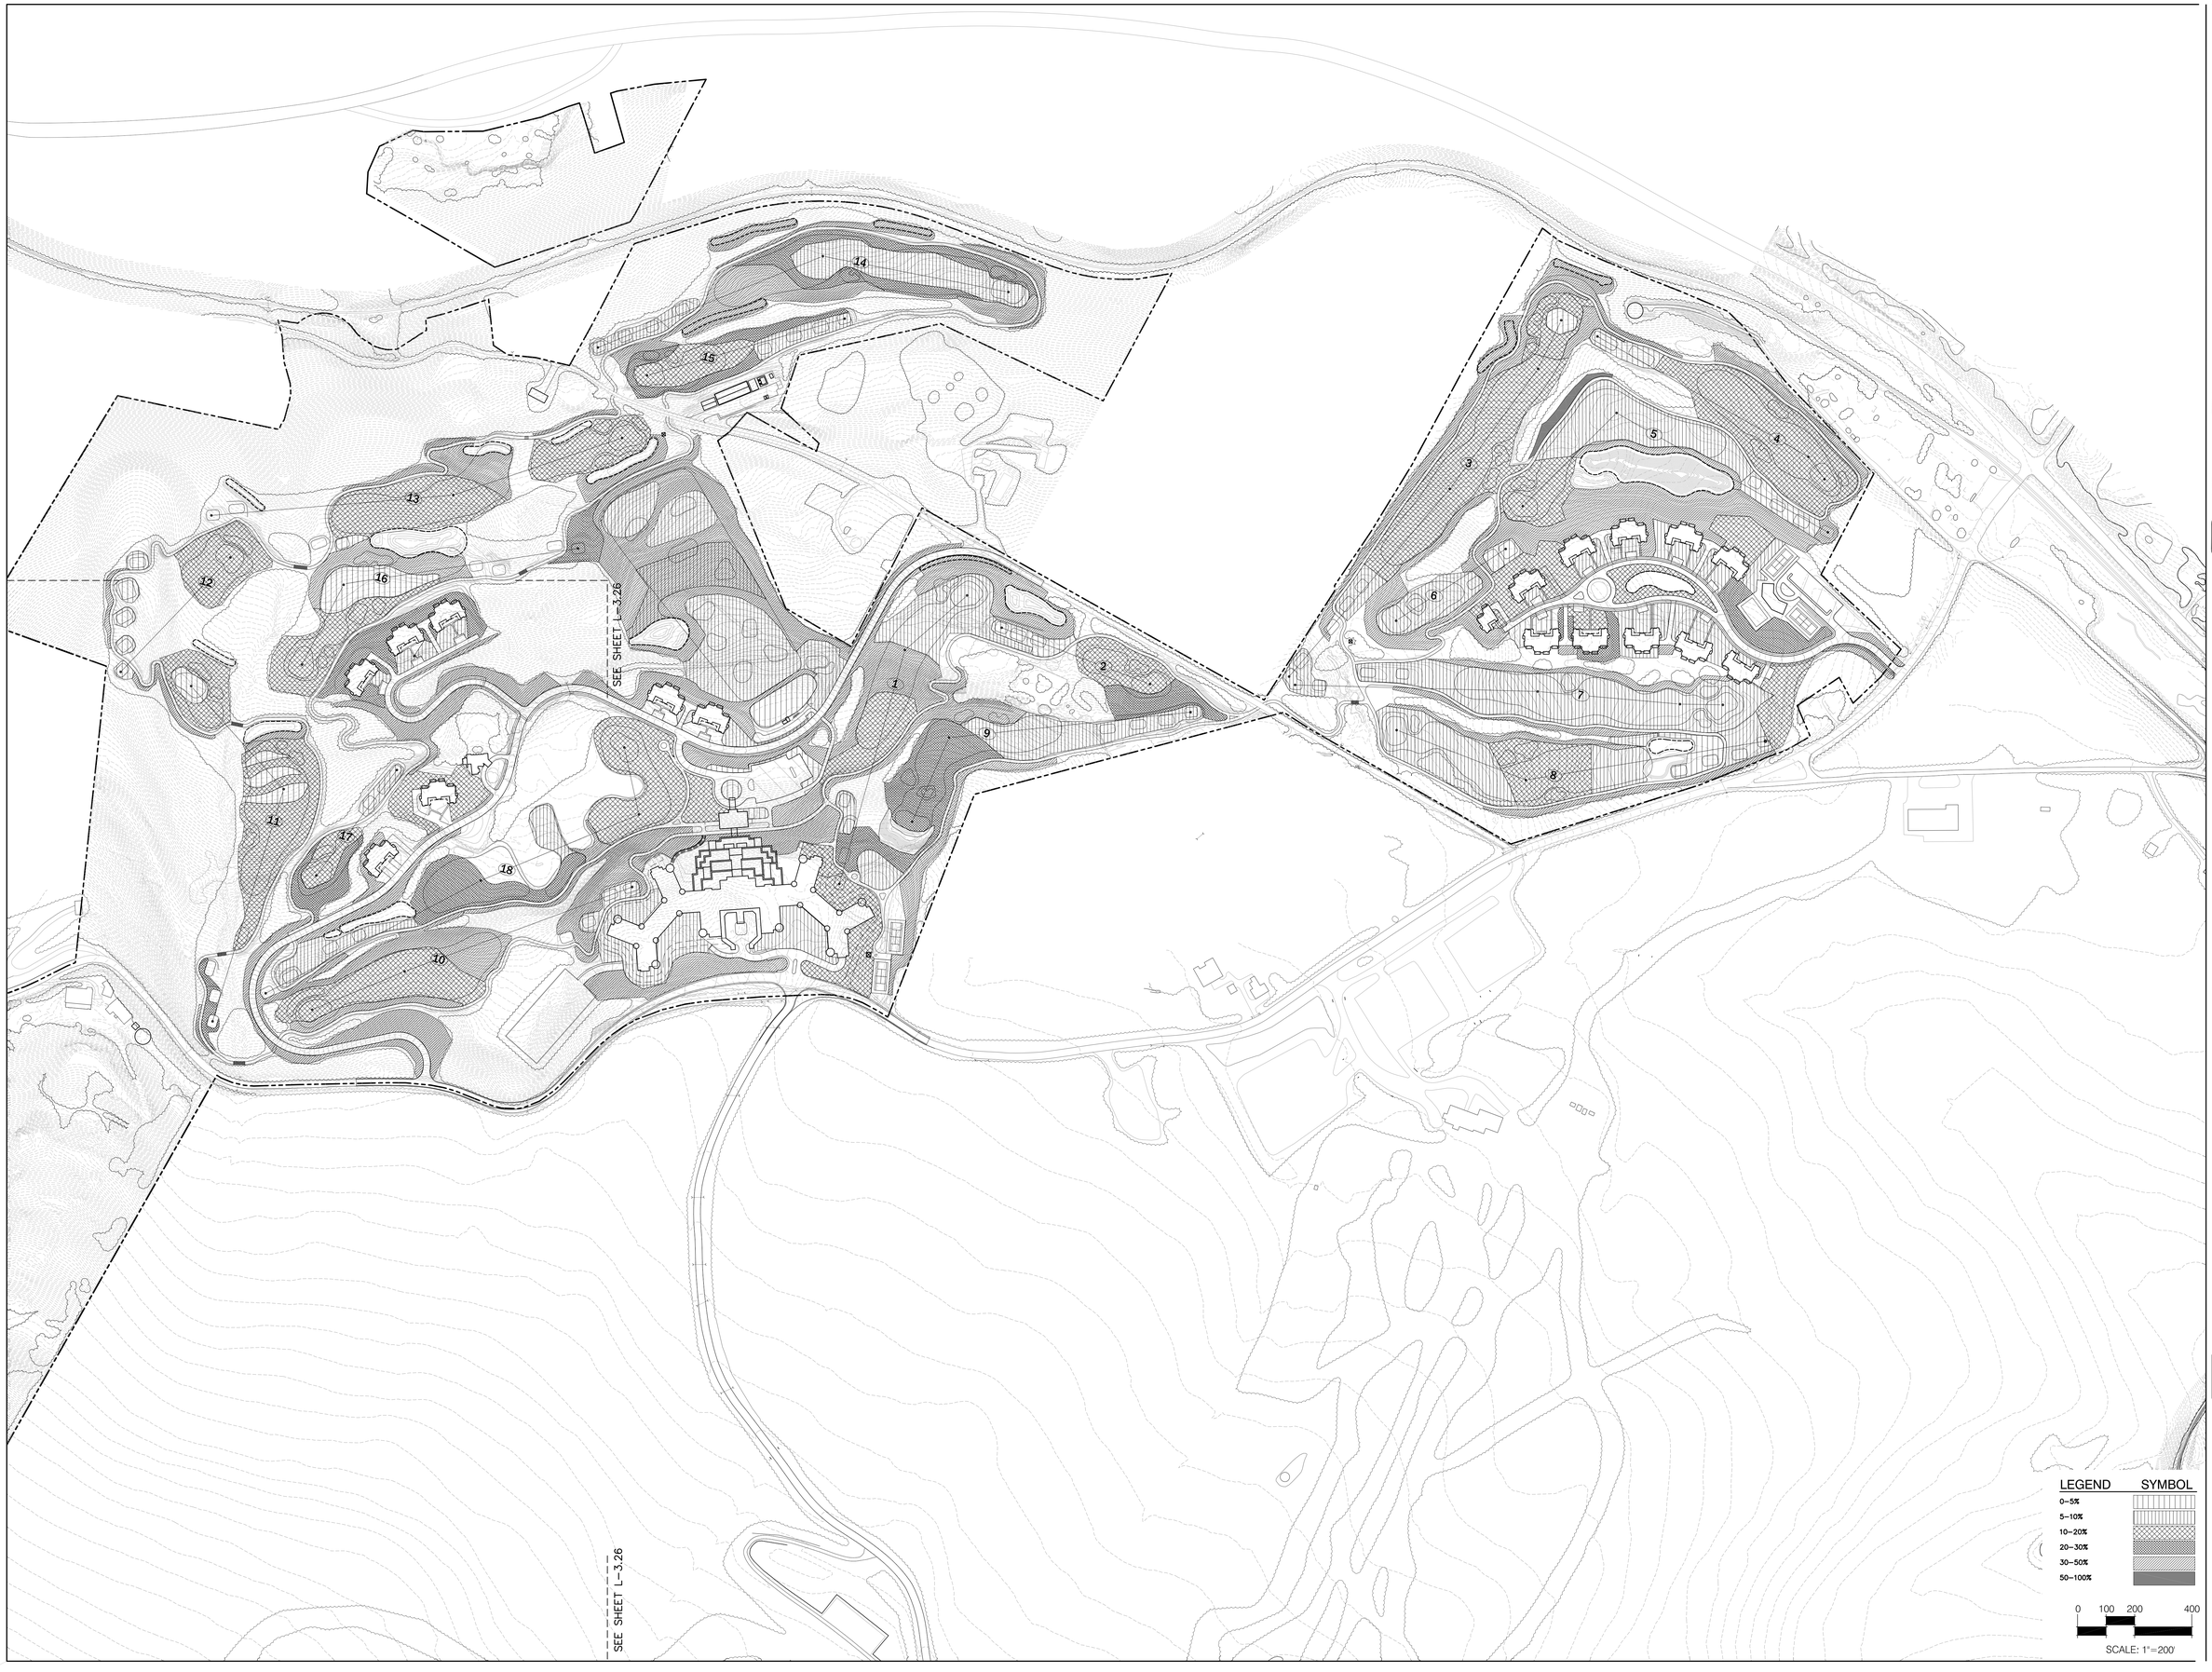

the LA group
Landscape Architecture and Engineering, PC
40 Long Alley
Saratoga Springs
New York 12866
P 518/587-8100
F 518/587-0180
www.thelagroup.com

Unauthorized alteration or addition to this document is a violation of Section 7209 of the New York State Education Law

© the LA Group 2010

Design MJT/JTS
Drawn MJT/JTS
Checked KJF/SJA

REGISTERED LANDSCAPE ARCHITECT
KEVIN JOHN FOLEY
001295
STATE OF NEW YORK

This drawing is not certified for the purposes of construction, unless it is specifically noted as issued for construction.

Submission:

FOR REGULATORY APPROVALS ONLY

PREPARED FOR:
Crossroads Ventures, L.L.C.
PO Box 267
Mt. Tremper, NY 12457

The Modified Belleayre Resort at Catskill Park

Wildacres Resort & The Highmount Spa Resort
Town of Shandaken & Town of Middletown, New York

Title
Final Stabilization Plan

Key Plan

NORTH

Revisions
1 03/02/2012

Project: 07074
Date: 03/30/2011

Drawing
L-3.27

Plotted By: JUSTIN SANFORD
Date/Time: 3/30/2011 3:14 PM
File Name: G:\Proj\07074\TA_Crossroads\07074CADs\L-3.26_Final Stab&Grading