WATERS OF THE US, INCLUDING WETLANDS, BOUNDARIES WERE DELINEATED BY RICHARD P. FUTYMA OF THE LA GROUP, P.C. ON JULY 30 , 2009 AND AUGUST 24, 2009. FLAG LOCATIONS SHOWN ARE AS PER SURVEYED LOCATIONS PROVIDED BY RETTEW ENGINEERING & SURVEYING, P.C.

BAR SCALE

50 0 25 50 100

1 inch = 50 ft.

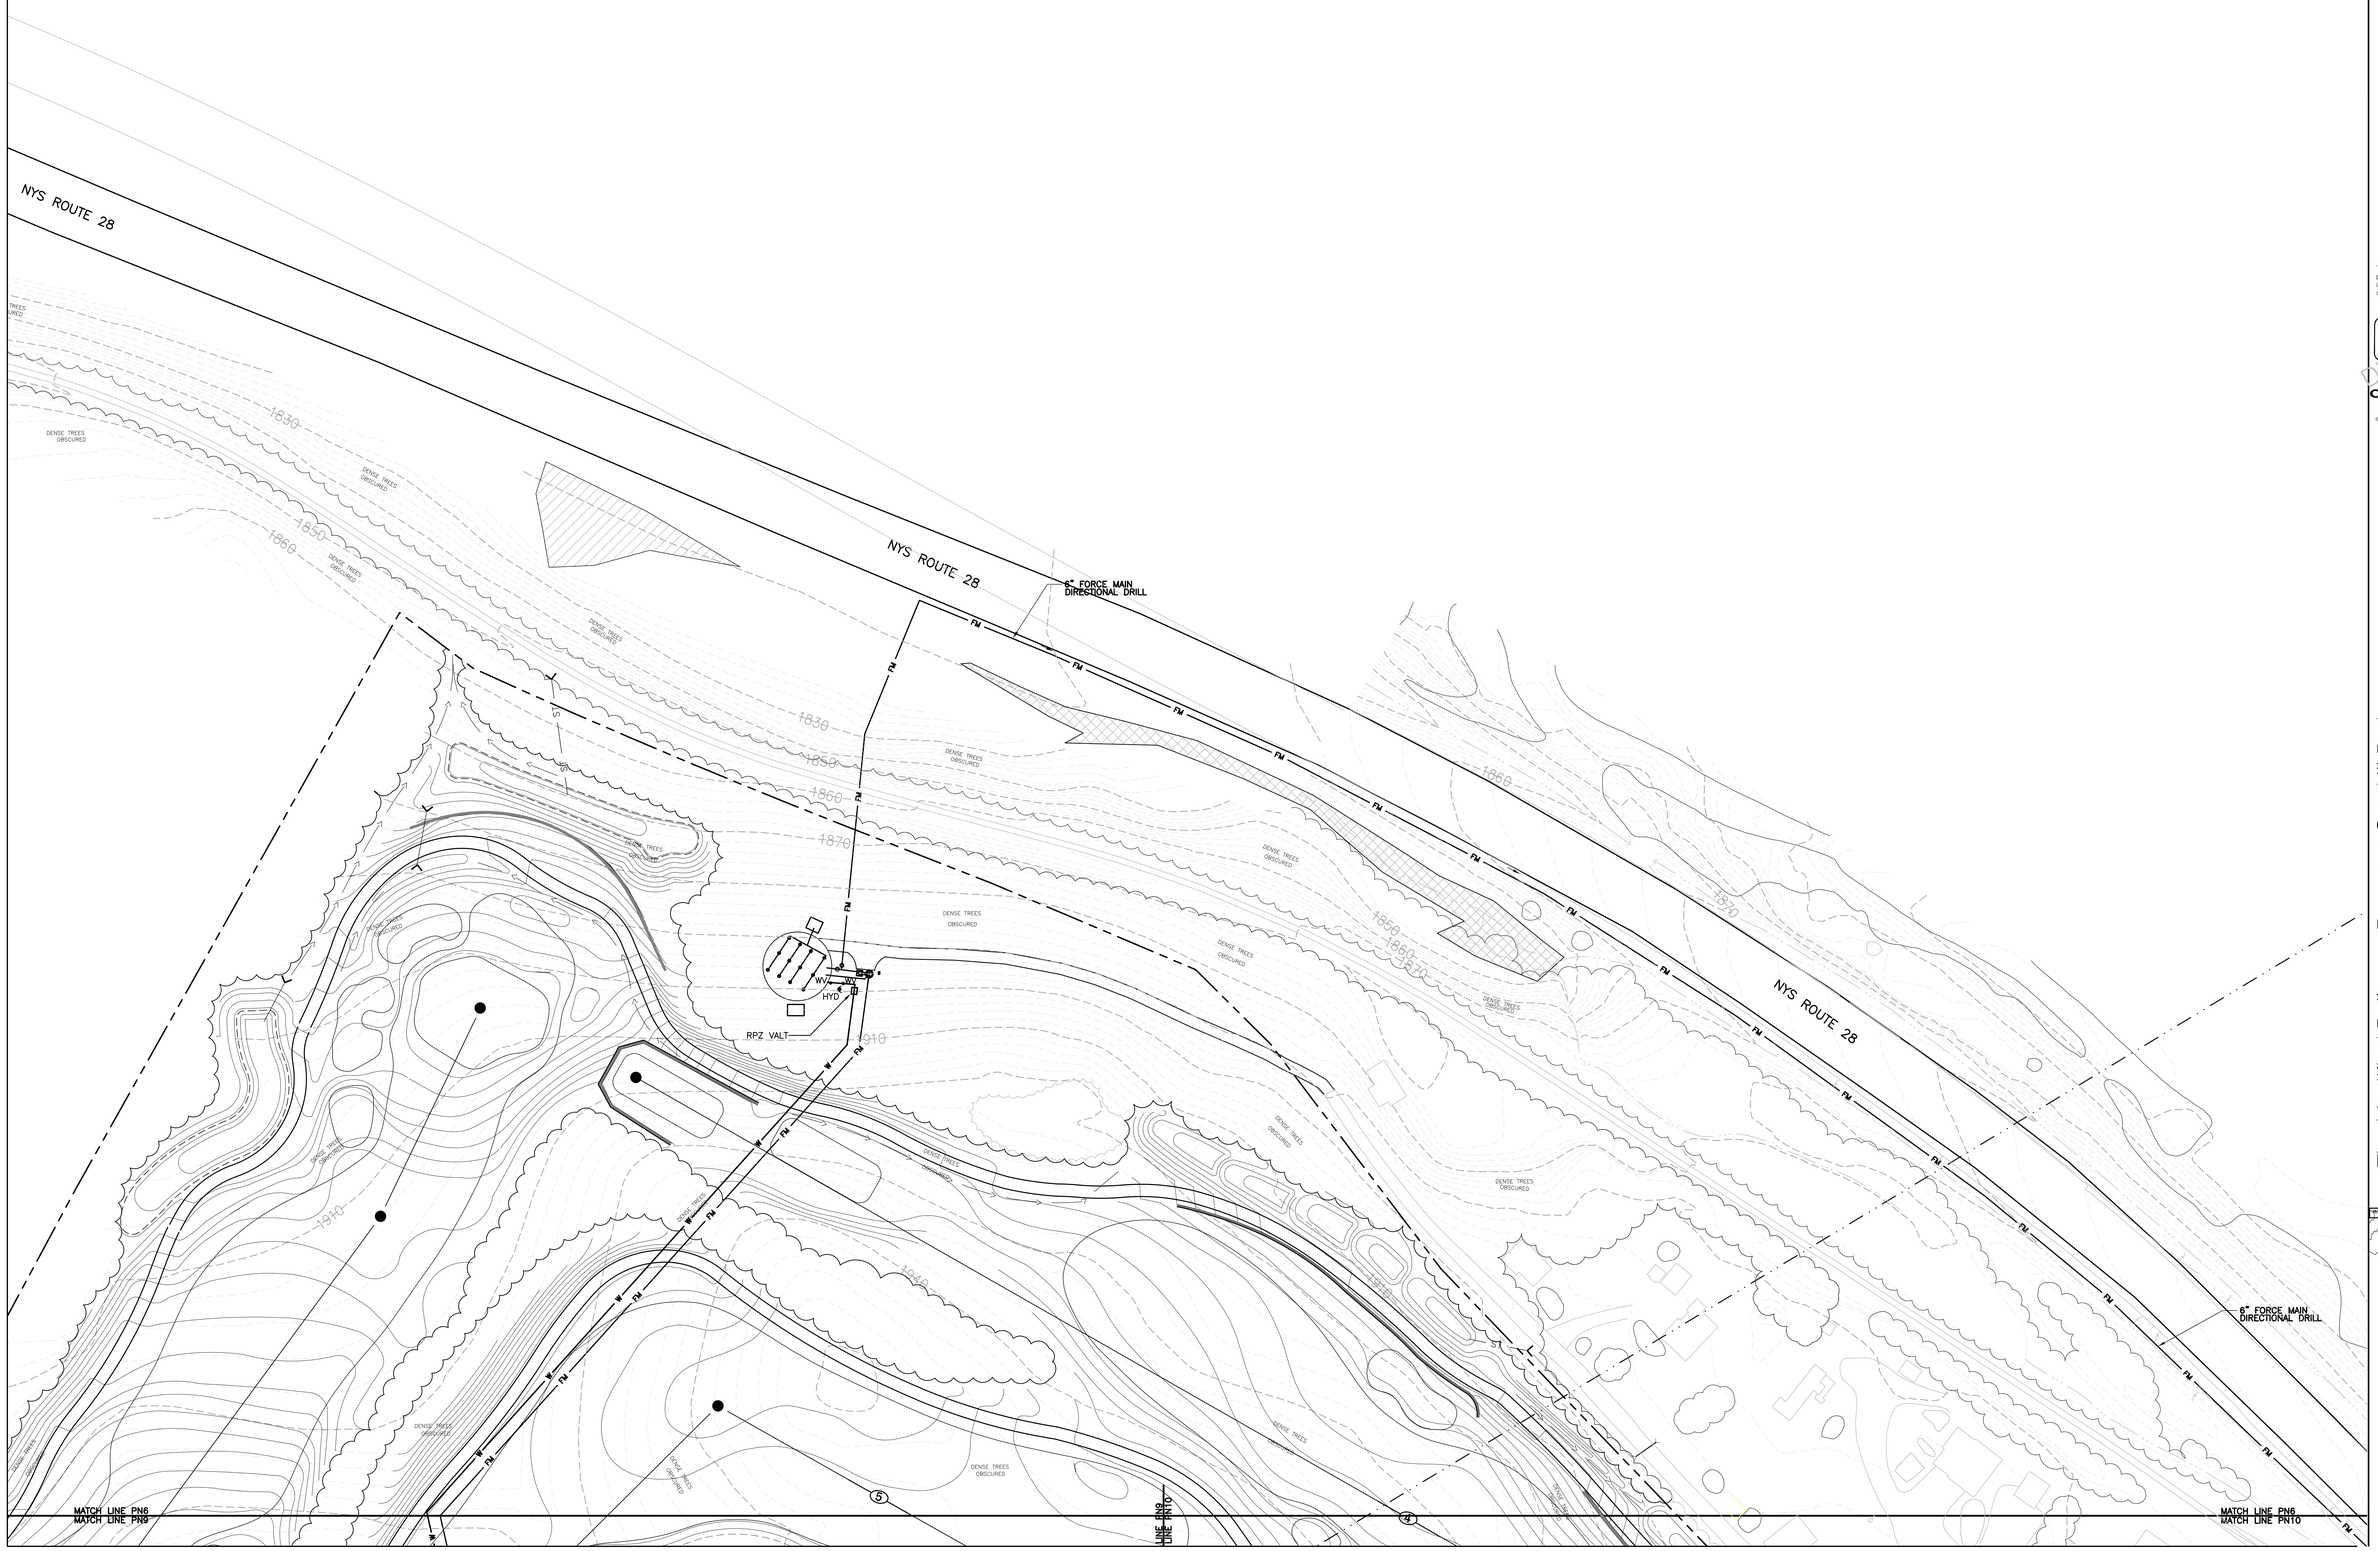

the LA group
Landscape Architecture and Engineering, PC
40 Long Alley
Saratoga Springs
New York 12866
P 518/587-8100
F 518/587-0180
www.thelagroup.com

Unauthorized alteration or addition to this document is a violation of Section 7209 of the New York State Education Law

© the LA Group 2010

Design

Drawn

Checked

This drawing is not certified for the purposes of construction, unless it is specifically noted as issued for construction.

Submission:

FOR REGULATORY APPROVALS ONLY

DRAFT - FOR REVIEW

C.T. MALE ASSOCIATES
50 SOUTH BUFFALO STREET, SUITE 410
ORCHARD PARK, NEW YORK 14127
ENGINEERING, SURVEYING, ARCHITECTURE & LANDSCAPE ARCHITECTURE, P.C.

CTM PROJECT NO: 09.9007

PREPARED FOR:
Crossroads Ventures, L.L.C.
PO Box 267
Mt. Tremper, NY 12457

The Modified Belleayre Resort at Catskill Park

Wildacres Resort & The Highmount Spa Resort
Town of Shandaken & Town of Middletown, New York
PRELIMINARY WATER AND SEWER DESIGN

Key Plan

NORTH

Revisions

Project: 07074

Date:

Drawing

PN6

Plotted By: EDWDT, JOHN
Plot Date: 9/13/2010 2:00 PM
File Name: K:\Projects\09\9007\Cad\PN6.dwg